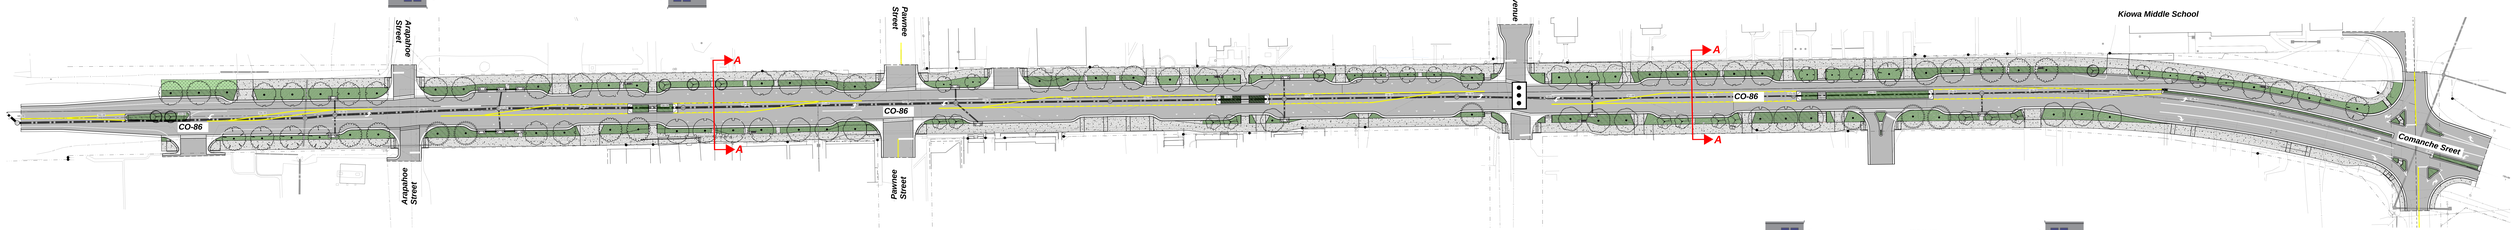

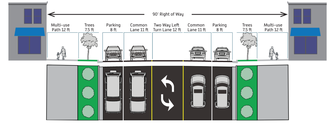

SECTION A-A

CONCEPT DESIGN SCHEDULE

- AMENITY AREA
- STANDARD GRAY CONCRETE WALK
- URBAN DESIGN ENHANCEMENTS
  - BENCH
  - BICYCLE RACK
  - BICYCLE RACKS
  - TRASH/TOTE CANTEEN
- ASPHALT PAVEMENT
- STORM INLET
- STORM PIPE

CONCEPT PLANT SCHEDULE

PLANTING GROUP A
SUNSHINE COTONEASTER

PLANTING GROUP B
DWARF BLUE ATLAS CEDAR - CEDRUS ATLANTICA 'GLAUCA GLOBOSA'
DWARF CRANBERRY COTONEASTER - CRANBERRY COTONEASTER - COTONEASTER DIVARICATUS
CLEMATIS VIRGINIANA VIRGIN'S BOWER